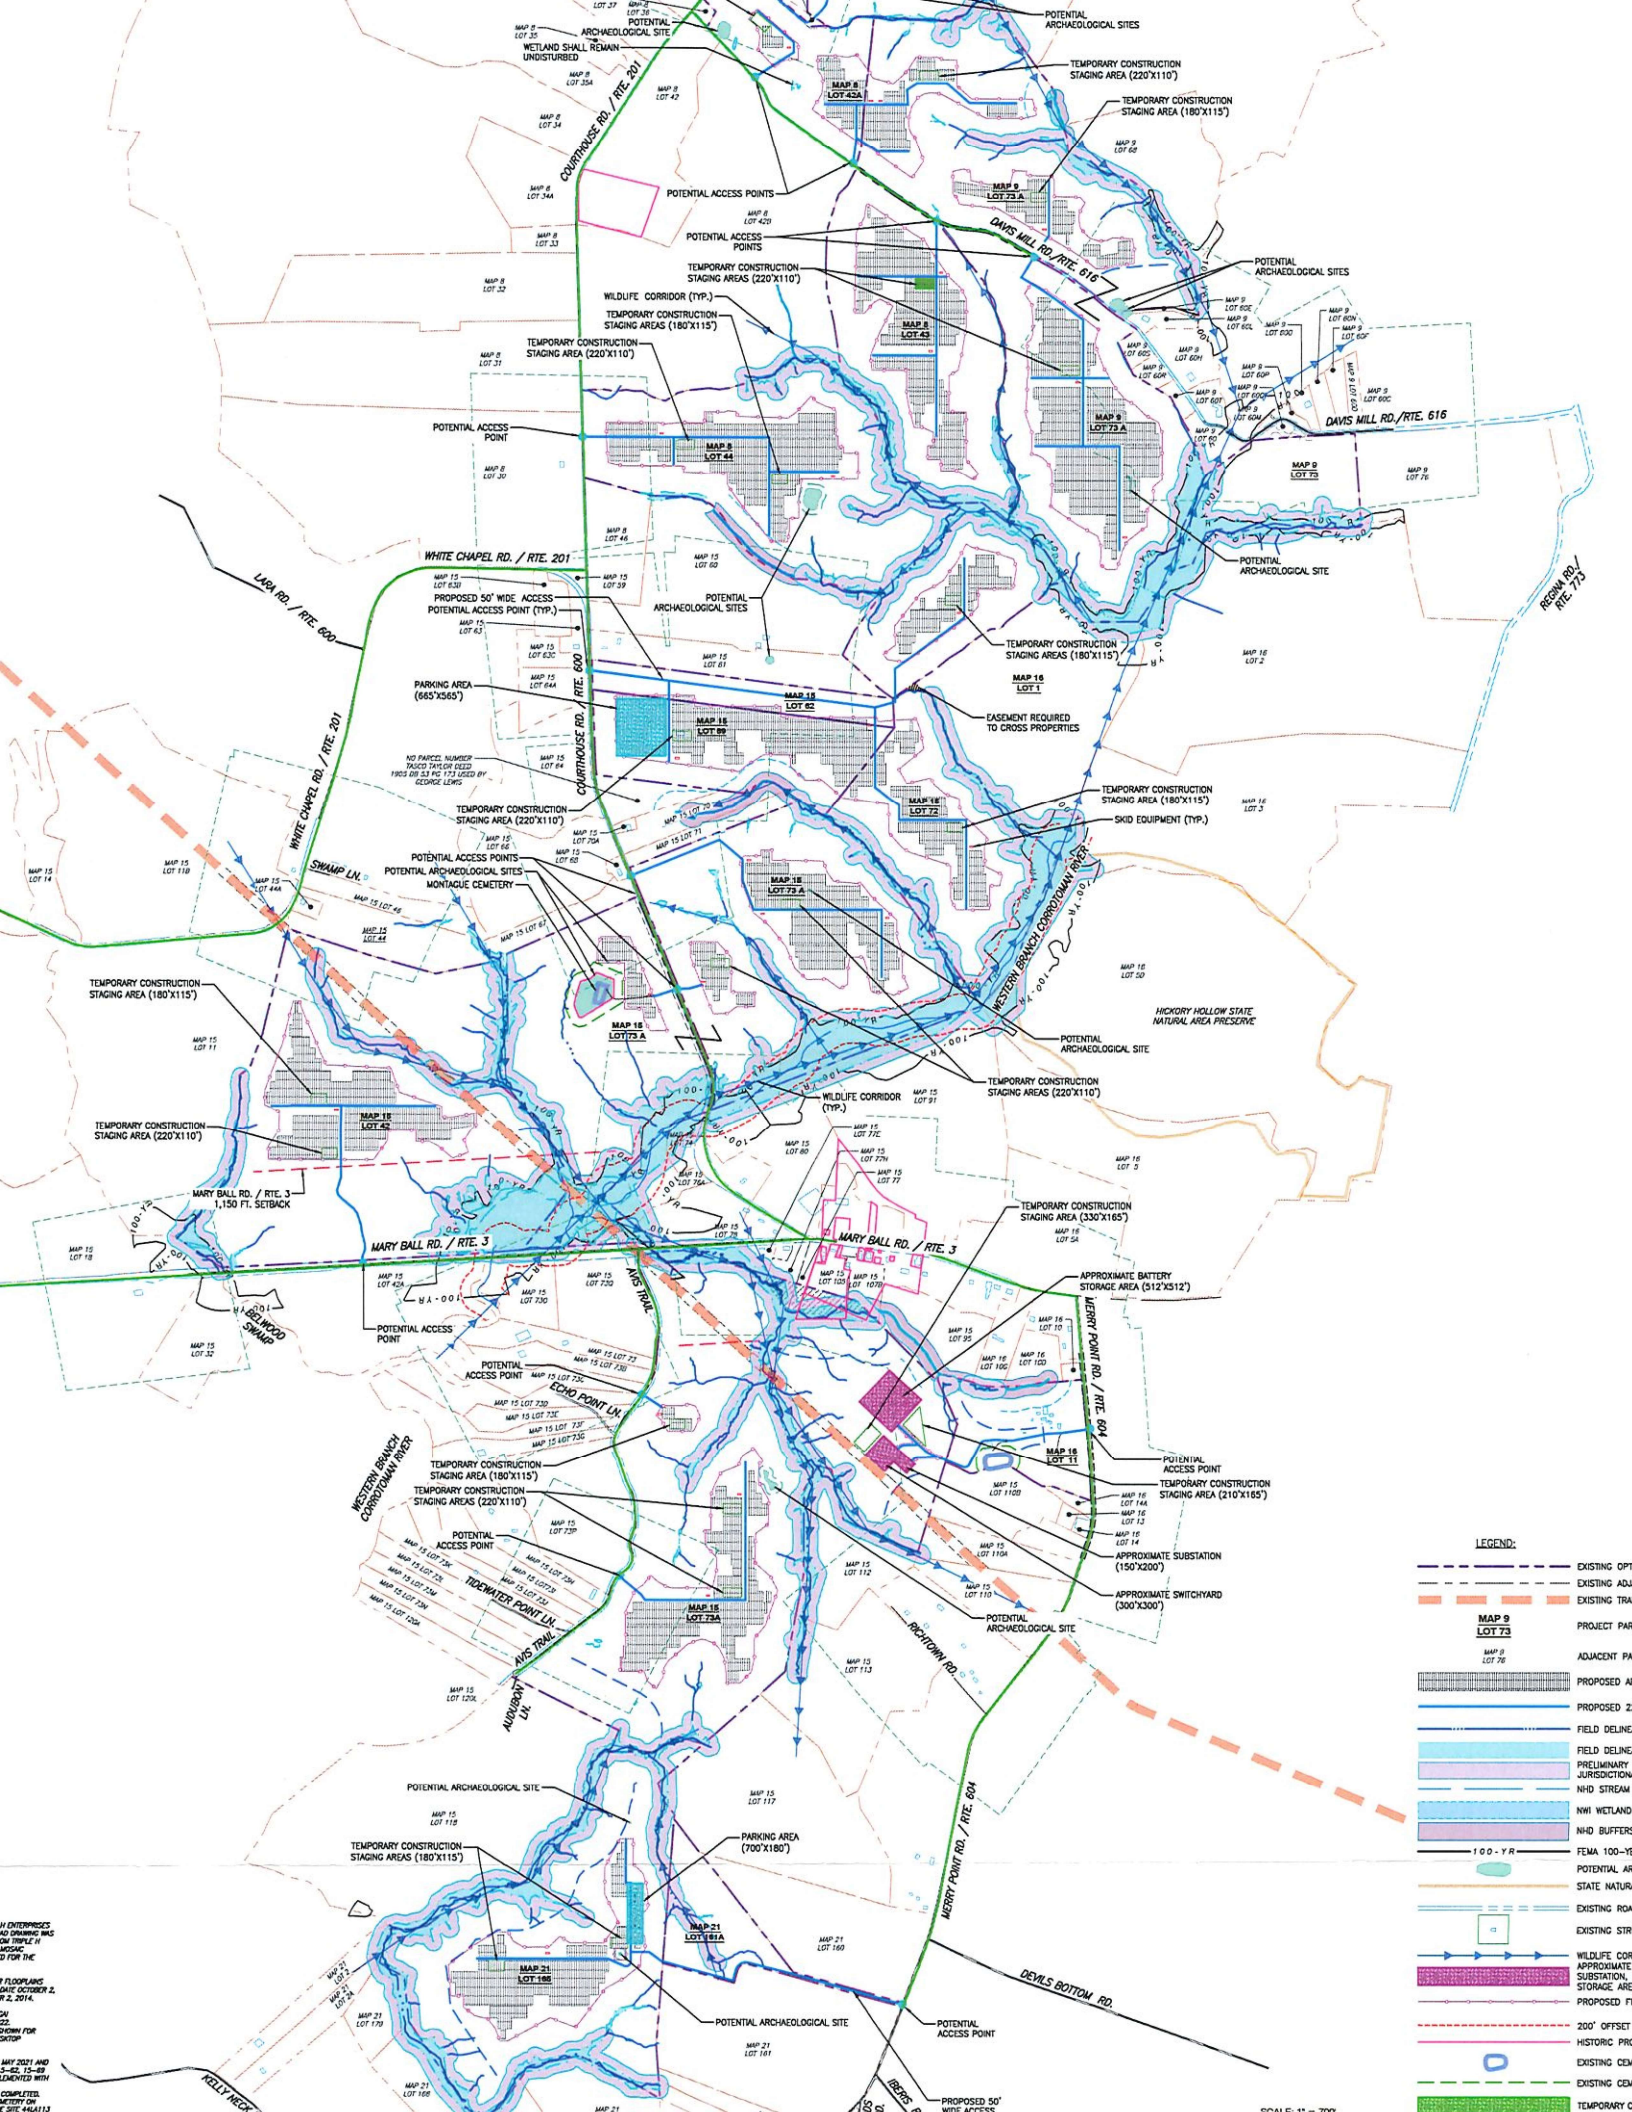
COURTHOUSE RD. / RTE. 201
WHITE CHAPEL RD. / RTE. 201
LARA RD. / RTE. 600
COURTHOUSE RD. / RTE. 600
WHITE CHAPEL RD. / RTE. 201
DAVIS MILL RD./RTE. 615
DAVIS MILL RD./RTE. 616
REGNA RD./ RTE. 773
MARY BALL RD. / RTE. 3
MERRY POINT RD. / RTE. 604
DEVILS BOTTOM RD.
RICHTOWN RD.
SWAMP LN.
ECHO POINT LN.
TIDEWATER POINT LN.
AUDUBON LN.
AVIS TRAIL
WESTERN BRANCH CORROTOMAN RIVER
HICKORY HOLLOW STATE NATURAL AREA PRESERVE
MAP 8 LOT 42A
MAP 8 LOT 43
MAP 8 LOT 44
MAP 9 LOT 73 A
MAP 9 LOT 72
MAP 15 LOT 62
MAP 15 LOT 99
MAP 16 LOT 1
MAP 15 LOT 72
MAP 15 LOT 73 A
MAP 15 LOT 42
MAP 15 LOT 73A
MAP 16 LOT 11
MAP 21 LOT 161A
MAP 21 LOT 165
POTENTIAL ARCHAEOLOGICAL SITES
POTENTIAL ARCHAEOLOGICAL SITE
WETLAND SHALL REMAIN UNDISTURBED
TEMPORARY CONSTRUCTION STAGING AREA (220'X110')
TEMPORARY CONSTRUCTION STAGING AREA (180'X115')
POTENTIAL ACCESS POINTS
POTENTIAL ACCESS POINT
WILDLIFE CORRIDOR (TYP.)
TEMPORARY CONSTRUCTION STAGING AREAS (180'X115')
TEMPORARY CONSTRUCTION STAGING AREAS (220'X110')
PROPOSED 50' WIDE ACCESS
POTENTIAL ACCESS POINT (TYP.)
PARKING AREA (665'X565')
EASEMENT REQUIRED TO CROSS PROPERTIES
SKID EQUIPMENT (TYP.)
MONTAGUE CEMETERY
MARY BALL RD. / RTE. 3 1,150 FT. SETBACK
TEMPORARY CONSTRUCTION STAGING AREA (330'X165')
APPROXIMATE BATTERY STORAGE AREA (512'X512')
TEMPORARY CONSTRUCTION STAGING AREA (210'X165')
APPROXIMATE SUBSTATION (150'X200')
APPROXIMATE SWITCHYARD (300'X300')
PARKING AREA (700'X180')
PROPOSED 50' WIDE ACCESS
NO PARCEL NUMBER TAGGO TAYLOR DEED 1903 DB 53 PG 173 USED BY GEORGE LEWIS
LEGEND:
EXISTING OPT
EXISTING ADJ
EXISTING TRA
PROJECT PAR
ADJACENT PA
PROPOSED AI
PROPOSED 2:
FIELD DELINE
FIELD DELINE
PRELIMINARY JURISDICTION
NHD STREAM
NWI WETLAND
NHD BUFFERS
FEMA 100-YE
POTENTIAL AR
STATE NATUR
EXISTING ROA
EXISTING STR
WILDLIFE COR
APPROXIMATE SUBSTATION, STORAGE ARE
PROPOSED FI
200' OFFSET
HISTORIC PRO
EXISTING CEM
EXISTING CEM
TEMPORARY C